PA-SHT REV 5

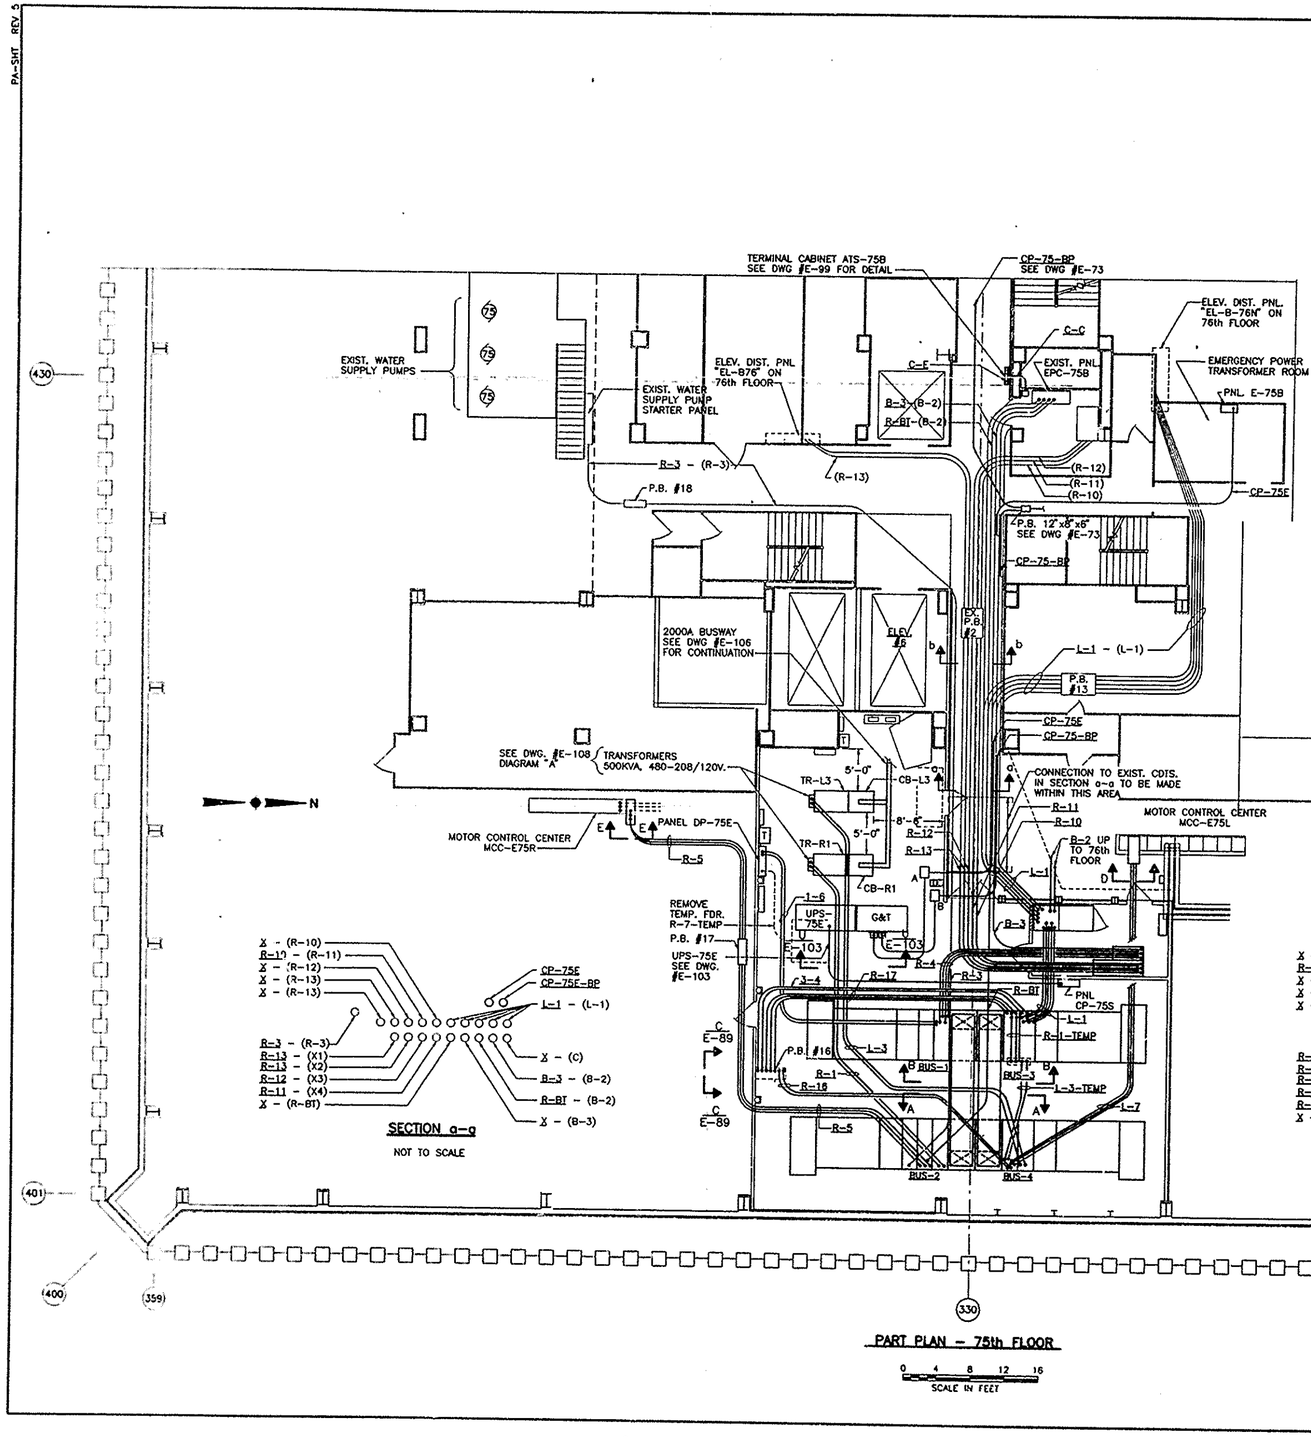

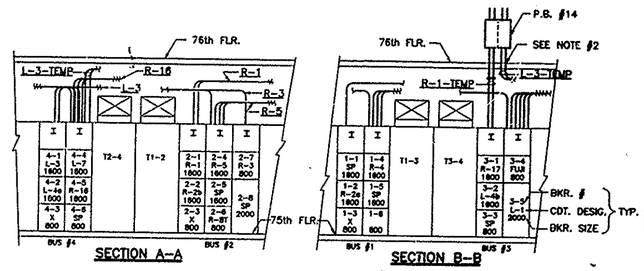

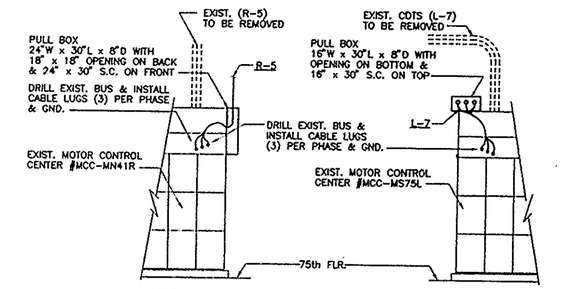

I HEREBY CERTIFY THAT THIS IS A TRUE AND CORRECT COPY OF ONE OF THE CONTRACT DRAWINGS CONSTITUTING A PART OF CONTRACT NO. WTC-802.071
- IN THE FORM IN WHICH SAID DRAWINGS EXISTED AT THE TIME THE SAID CONTRACT WAS EXECUTED BY THE PARTIES.

DATE 6/21/95 Southern A. Adams SPEC. WRITER

DATE 8/15/95 Peter K Sweeney ENGINEER OF DESIGN

NOTES:

1. - SCHEDULE DRAWING #E-51
2. - ALL CONDUITS PASSING THRU SLAB SHALL BE WATERPROOFED.
3. - THIS DRAWING SHOWS BOTH STAGE II AND III WORK COMBINED. FOR SEPARATION OF WORK SEE NOTE #3 DWG. E-49

Sheet 174 of 224

THE PORT AUTHORITY OF NY & NJ

Peter K Sweeney
ENGINEERING PROGRAM MANAGER
WORLD TRADE CENTER

CHIEF ELECTRICAL ENGINEER

Engineering Department
Design Divisions

The World Trade Center Electrical/HVAC Upgrade Program

Title

TOWER ONE AND TWO LOW VOLTAGE SUBSTATIONS CONSTRUCTION AND INSTALLATION

ELECTRICAL

SUBSTATION SS-75E STAGE II AND III 75th FLOOR PLAN CONDUIT LAYOUT

No.	Date	Revision	Approved

This drawing subject to conditions in contract. All inventions, ideas, designs and methods herein are reserved to Port Authority and may not be used without its written consent.

LEAHY/ FISCHER	LEAHY	L.S.
Designed by	Drawn by	Checked by

Date 5-1-95 Scale AS NOTED

Contract Number WTC 802.071 Drawing Number E-88

FILE NAME = 802071E88 APR 10, 1995